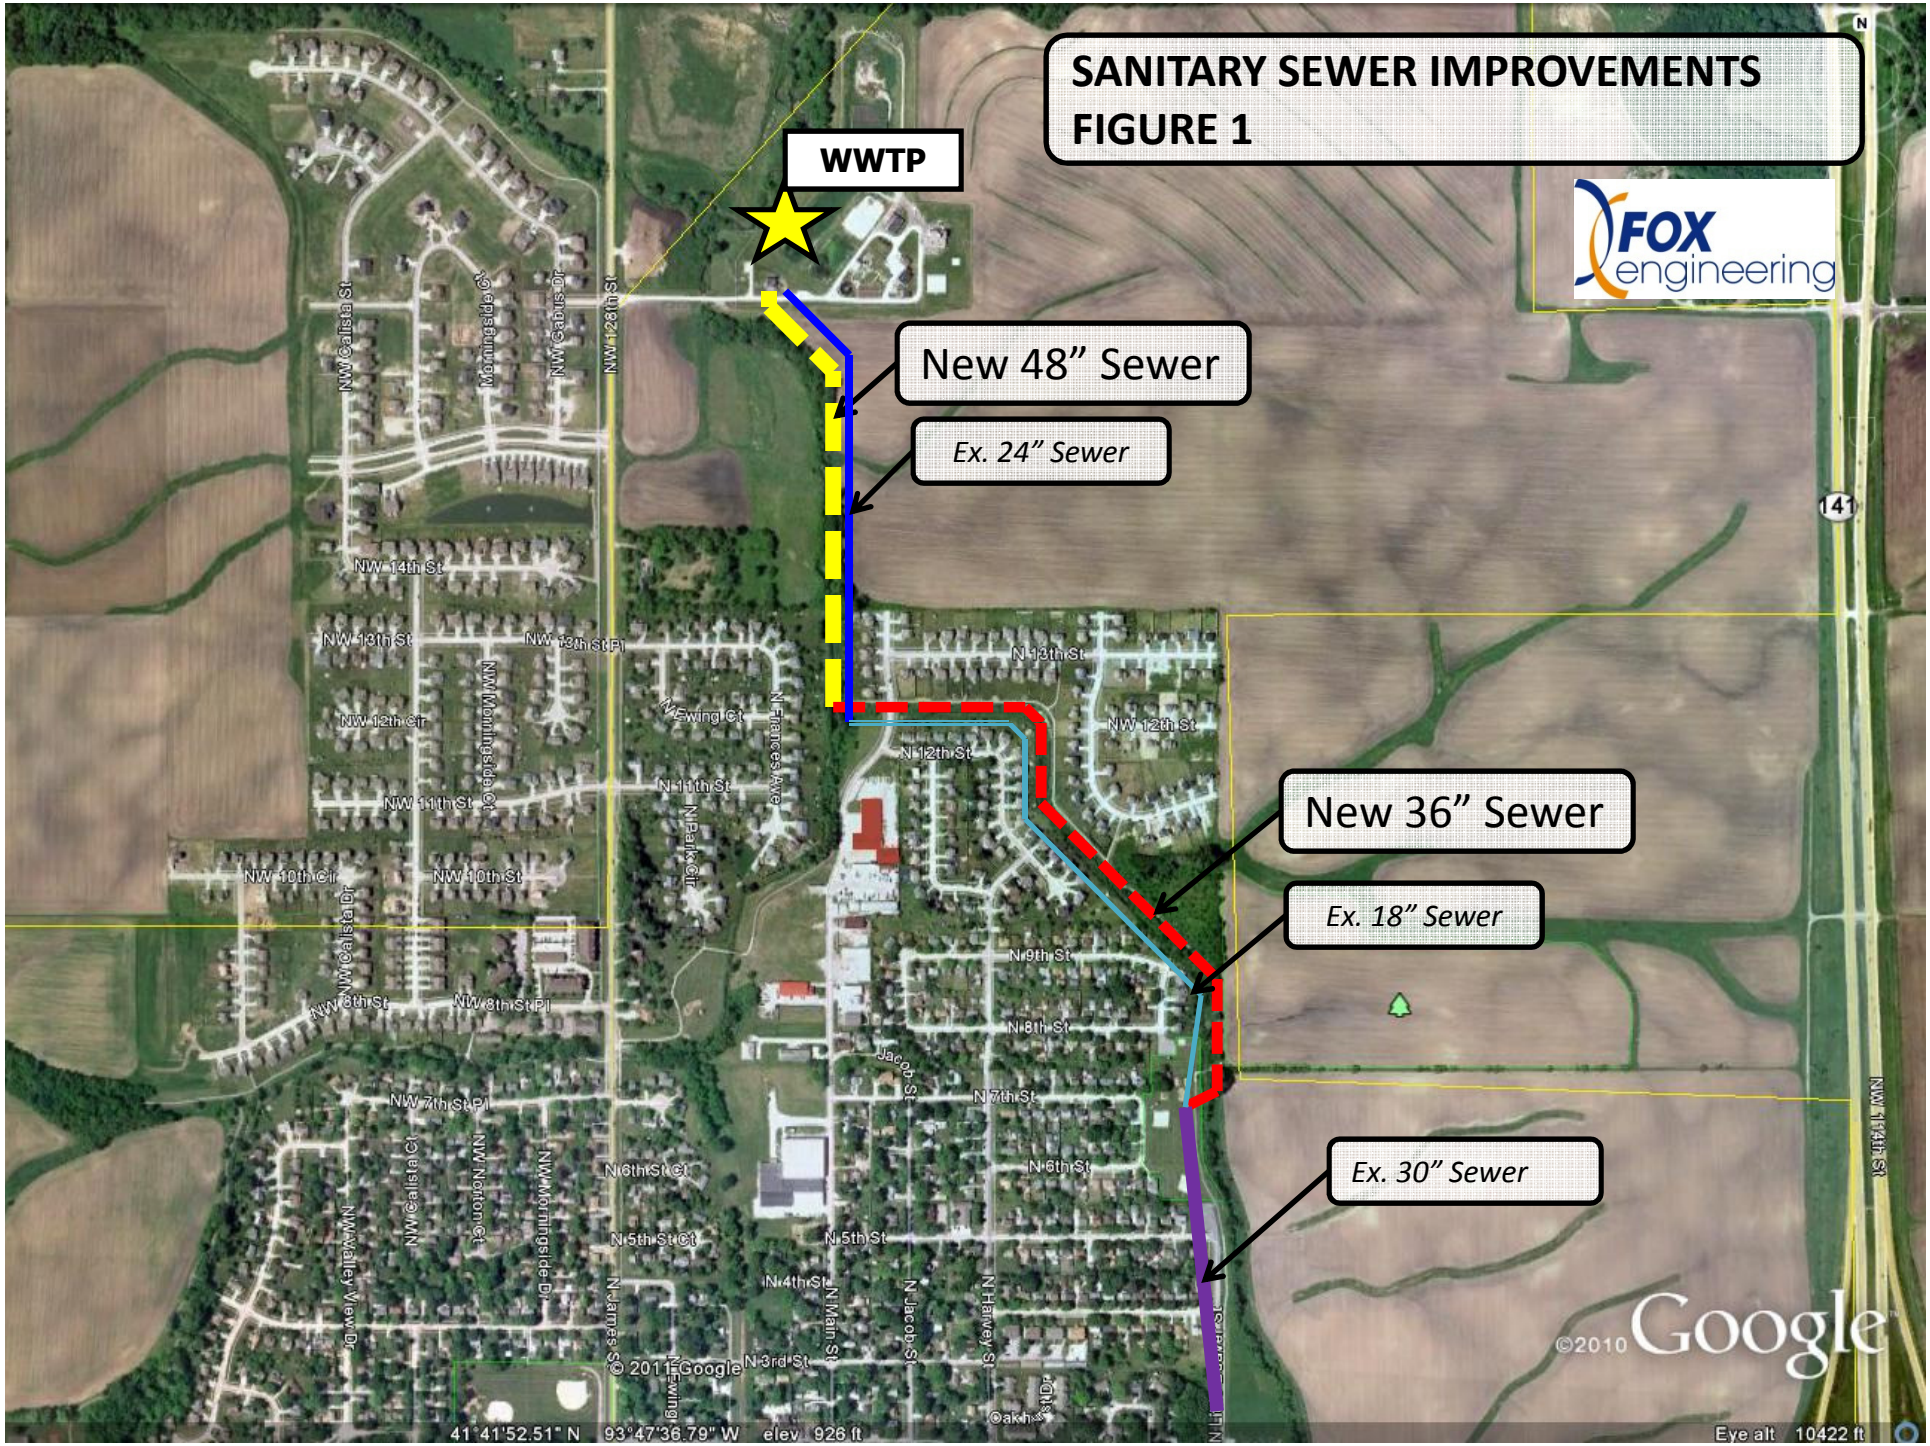
SANITARY SEWER IMPROVEMENTS
FIGURE 1
WWTP
New 48" Sewer
Ex. 24" Sewer
New 36" Sewer
Ex. 18" Sewer
Ex. 30" Sewer
FOX engineering
141
NW 14th St
NW 13th St
NW 13th St Pl
NW 12th Cir
NW 11th St
NW 10th Cir
NW 10th St
NW 8th St
NW 8th St Pl
NW 7th St Pl
N 13th St
NW 12th St
N 12th St
N 11th St
N 9th St
N 8th St
N 7th St
N 6th St
N 6th St Ct
N 5th St Ct
N 5th St
N 4th St
N 3rd St
NW Calista St
Morningside Ct
NW Gabus Dr
NW 128th St
NW Morningside Ct
N Ewing Ct
N Frances Ave
N Park Cir
Jacob St
NW Calista Dr
NW Norton Ct
NW Morningside Dr
NW Valley View Dr
N James St
N Main St
N Jacob St
N Harvey St
NW 114th St
© 2011 Google
©2010 Google
41°41'52.51" N 93°47'36.79" W elev 926 ft
Eye alt 10422 ft

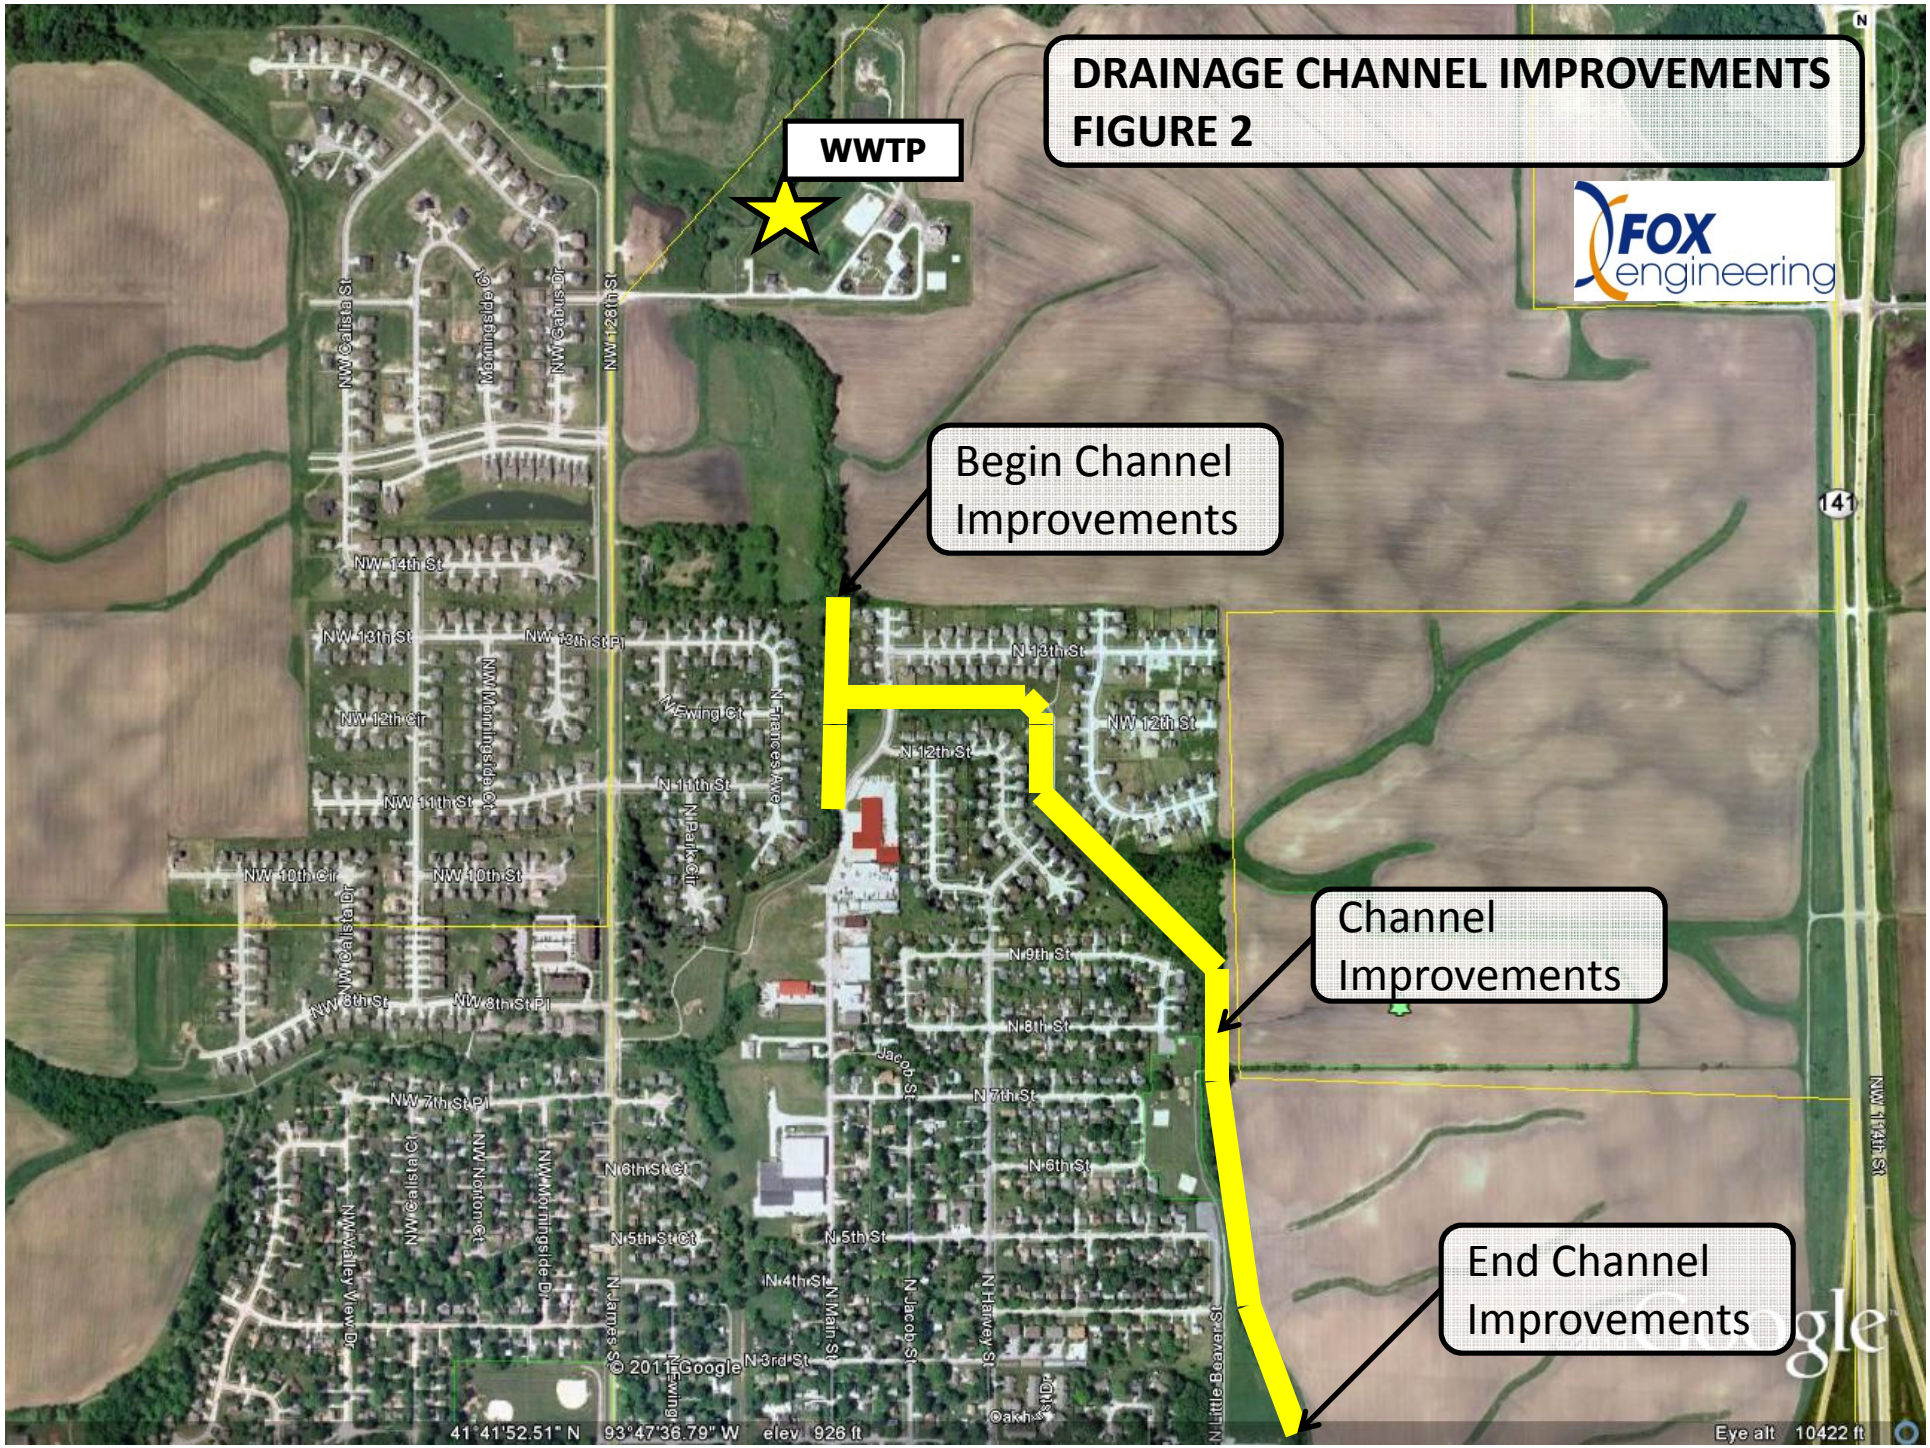
DRAINAGE CHANNEL IMPROVEMENTS
FIGURE 2
FOX engineering
WWTP
Begin Channel Improvements
Channel Improvements
End Channel Improvements
NW 14th St
NW 13th St
NW 13th St Pl
NW 12th Cir
NW 11th St
NW 10th Cir
NW 10th St
NW 8th St
NW 8th St Pl
NW 7th St Pl
NW Calista St
NW Calista Dr
NW Calista Ct
NW Morningside Dr
NW Morningside Ct
NW Cabus Dr
NW 126th St
NW Valley View Dr
N Swing Ct
N Frances Ave
N 11th St
N Park Cir
N 13th St
N 12th St
NW 12th St
N 9th St
N 8th St
N 7th St
N 6th St Ct
N 6th St
N 5th St Ct
N 5th St
N 4th St
N 3rd St
N Main St
N Jacob St
N Harvey St
N James St
N Little Beaver St
NW 114th St
141
© 2011 Google
41°41'52.51" N 93°47'36.79" W elev 926 ft
Eye alt 10422 ft