HWY 44 IMPROVEMENTS
SOUTH JAMES STREET

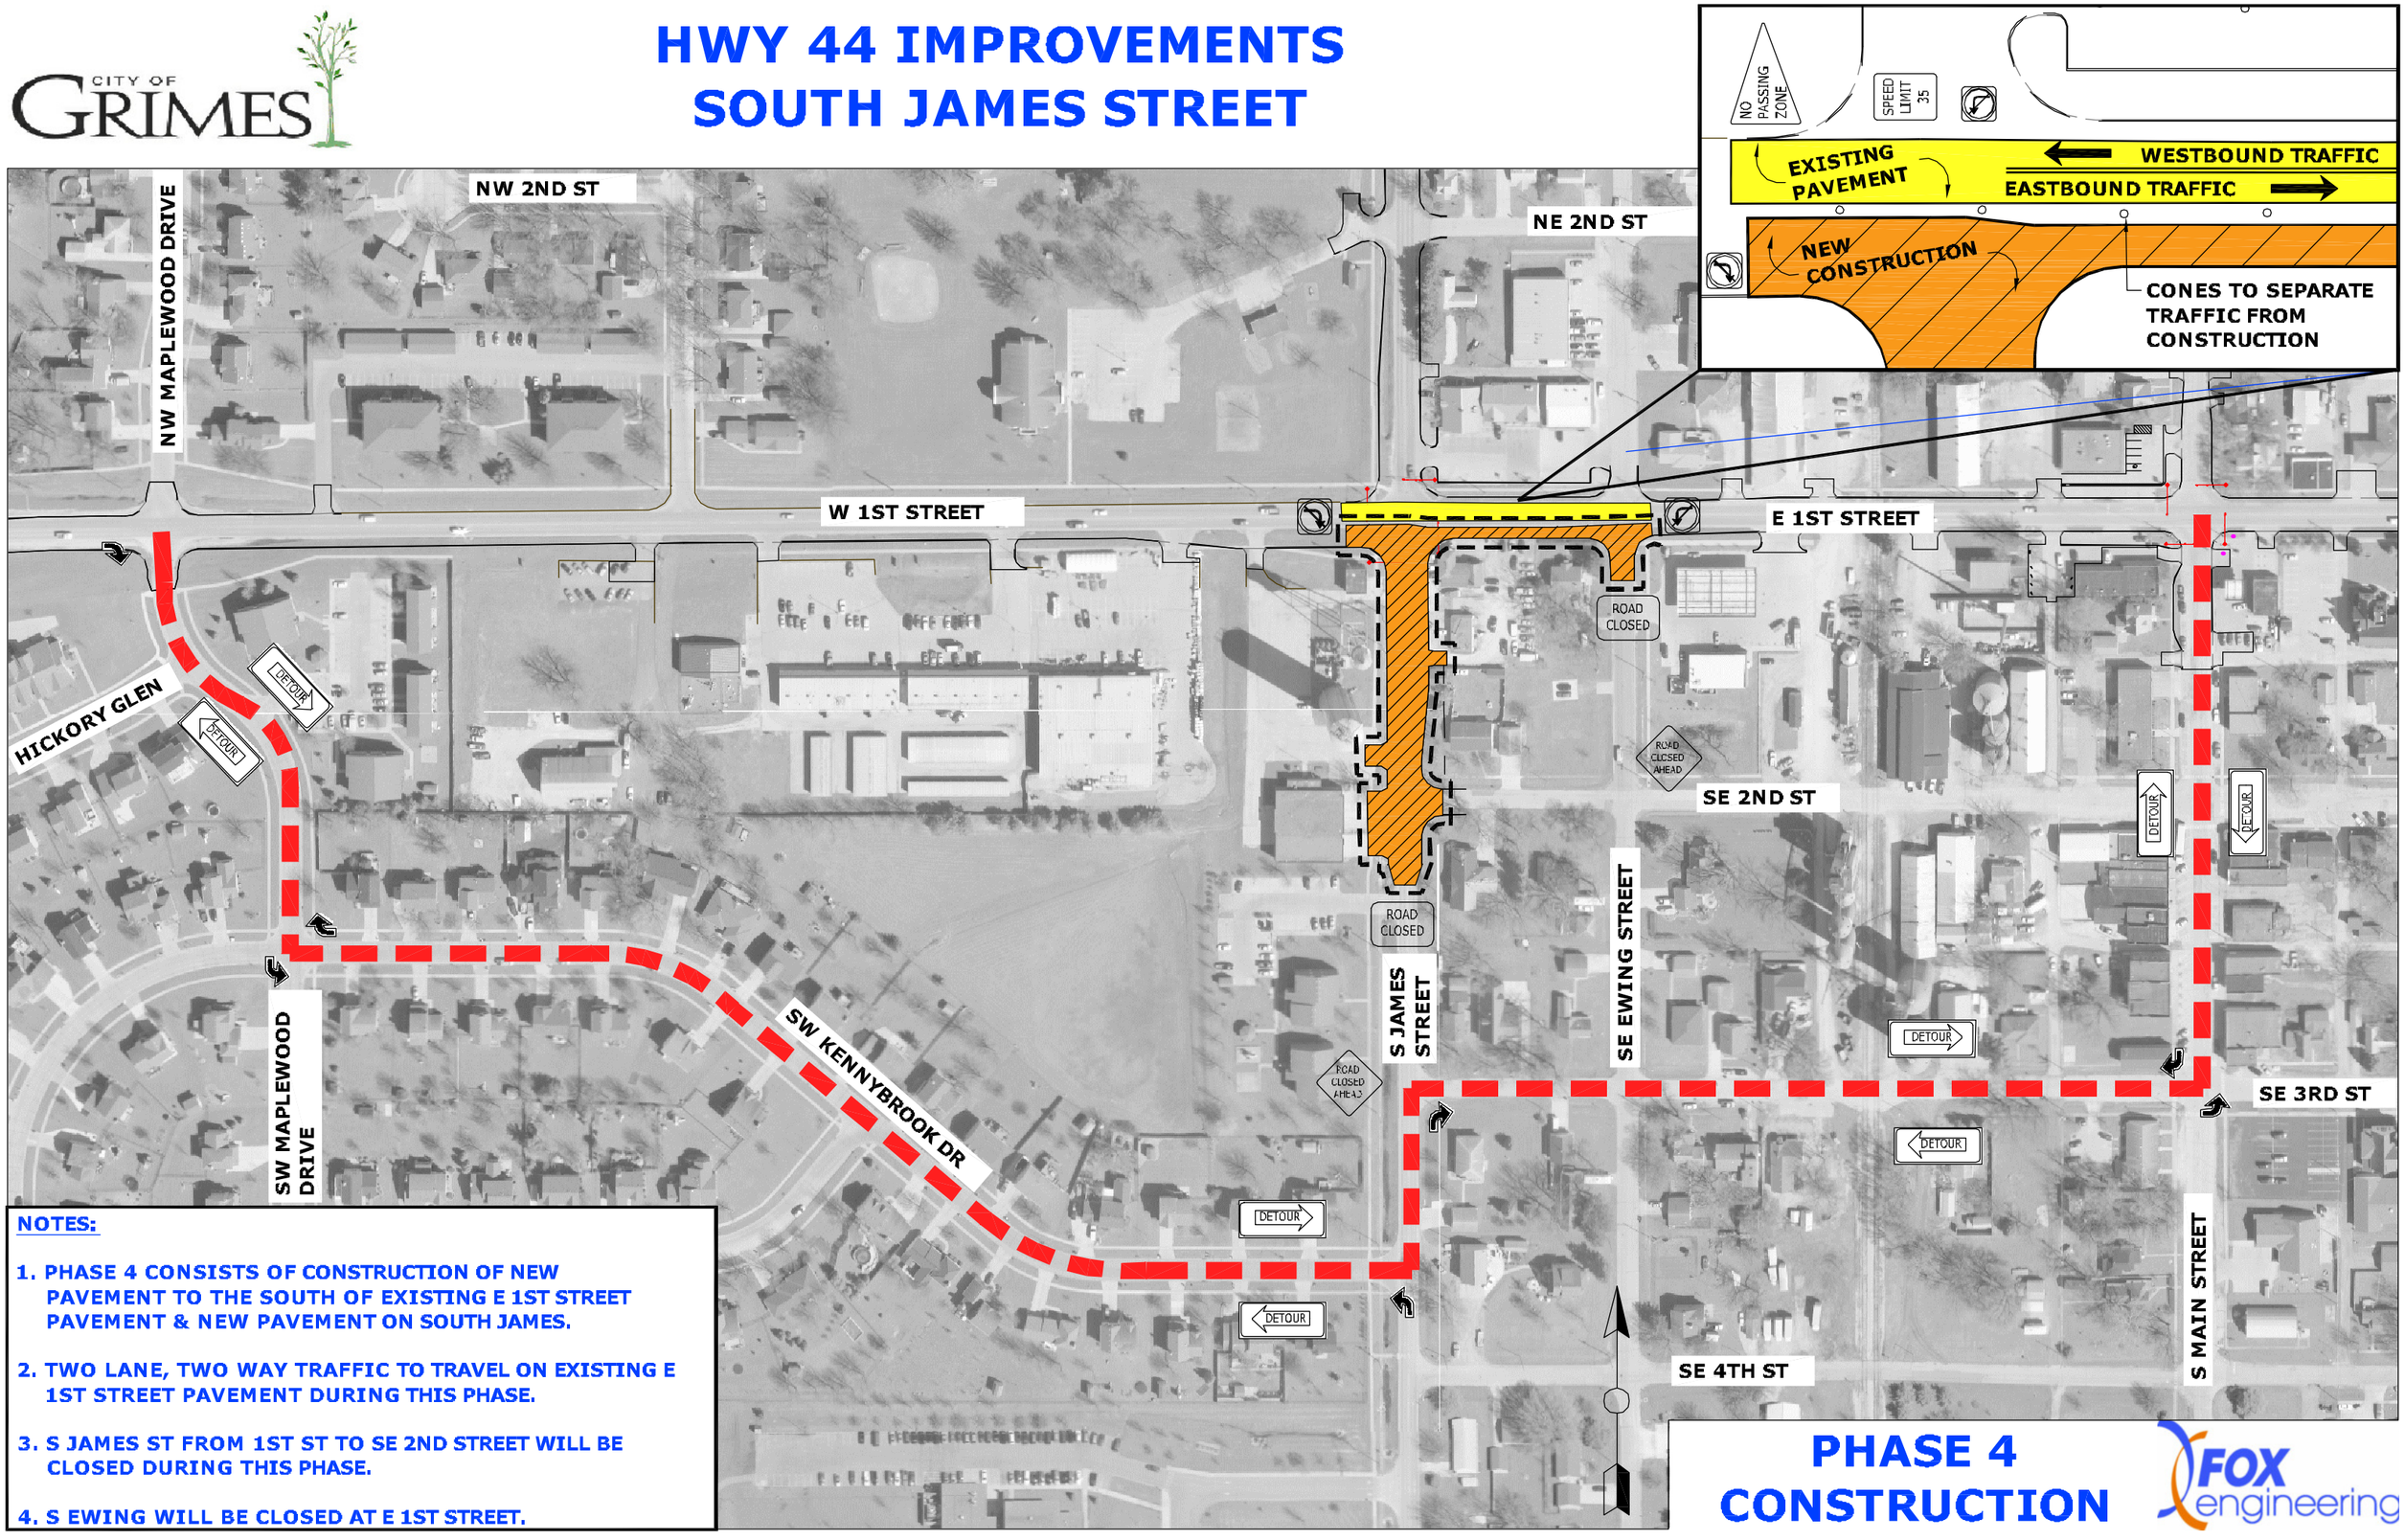

NOTES:

1. PHASE 4 CONSISTS OF CONSTRUCTION OF NEW PAVEMENT TO THE SOUTH OF EXISTING E 1ST STREET PAVEMENT & NEW PAVEMENT ON SOUTH JAMES.
2. TWO LANE, TWO WAY TRAFFIC TO TRAVEL ON EXISTING E 1ST STREET PAVEMENT DURING THIS PHASE.
3. S JAMES ST FROM 1ST ST TO SE 2ND STREET WILL BE CLOSED DURING THIS PHASE.
4. S EWING WILL BE CLOSED AT E 1ST STREET.

PHASE 4 CONSTRUCTION